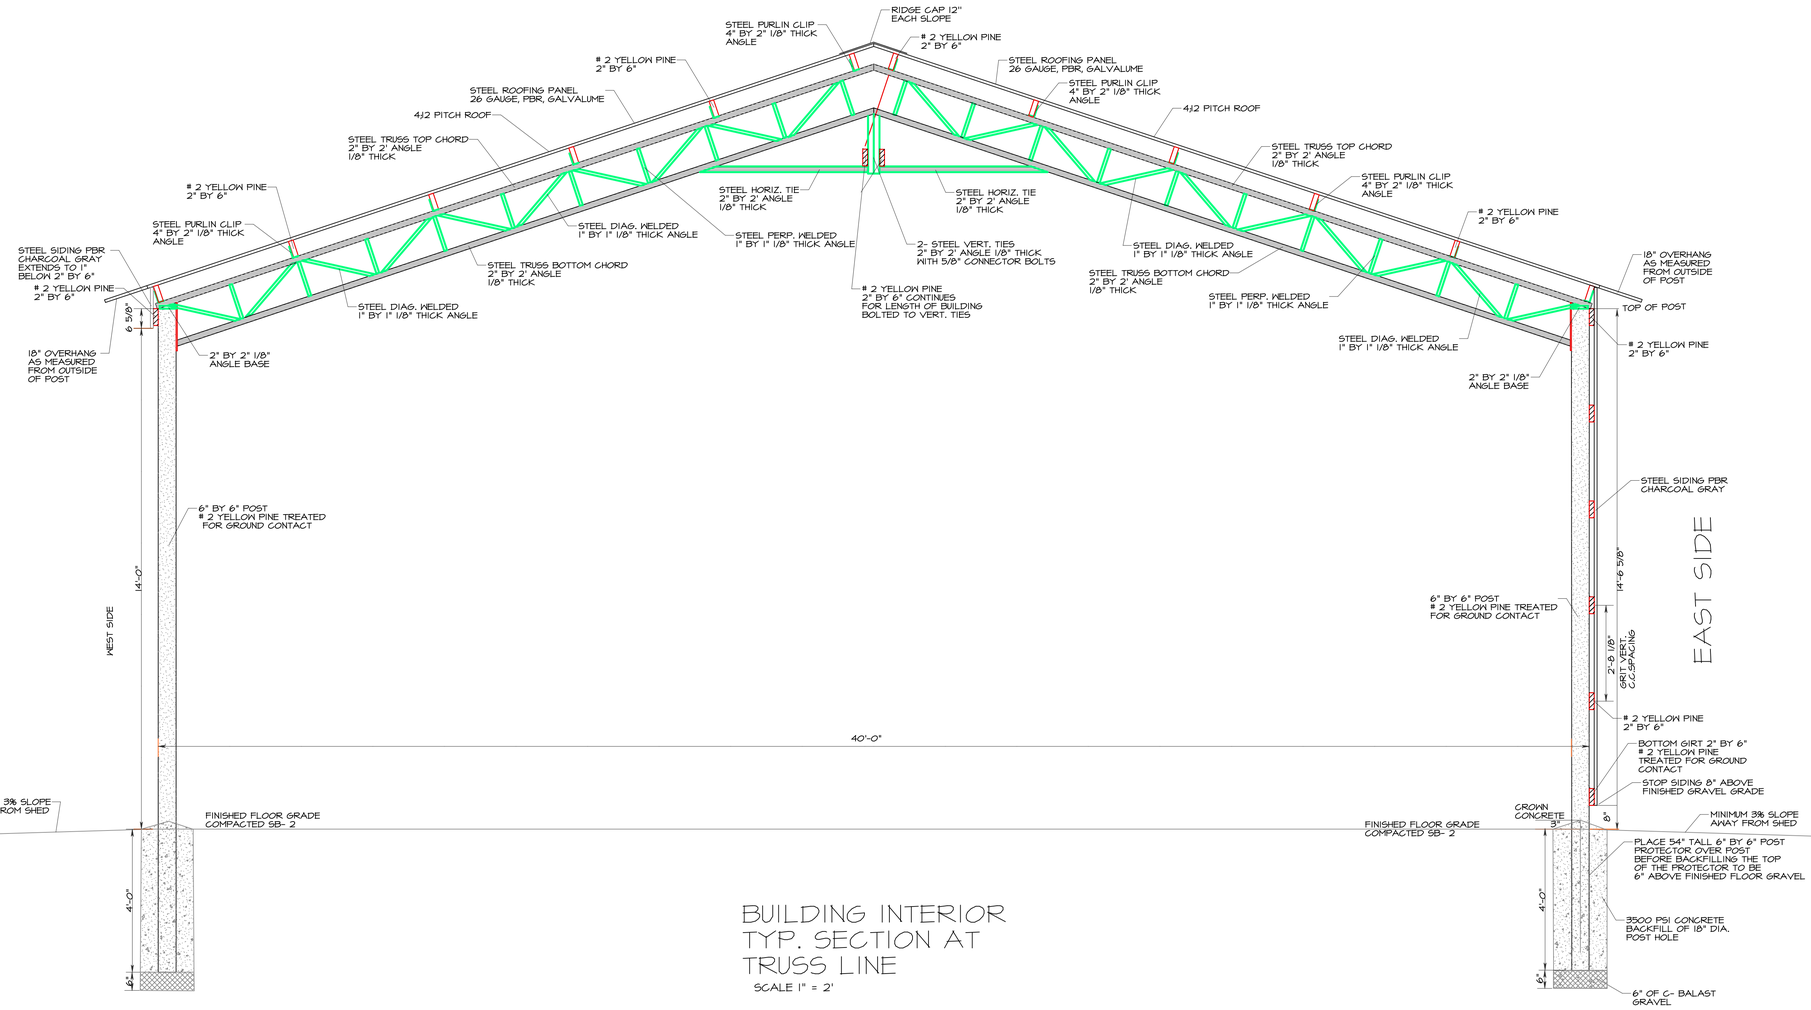

BUILDING INTERIOR
TYP. SECTION AT
TRUSS LINE

SCALE 1" = 2'

REVISIONS:

SALINE COUNTY ROAD DEPARTMENT
5555 CYNAMIDE RD.
BENTON, AR 72015

SALINE COUNTY ROAD DEPARTMENT
TRUCK & EQUIPMENT SHED

HORIZ. SCALE AS SHOWN

DATE: 11/13/18

DRAWN BY: JOHN M.

SHEET NO. 3 OF 4.